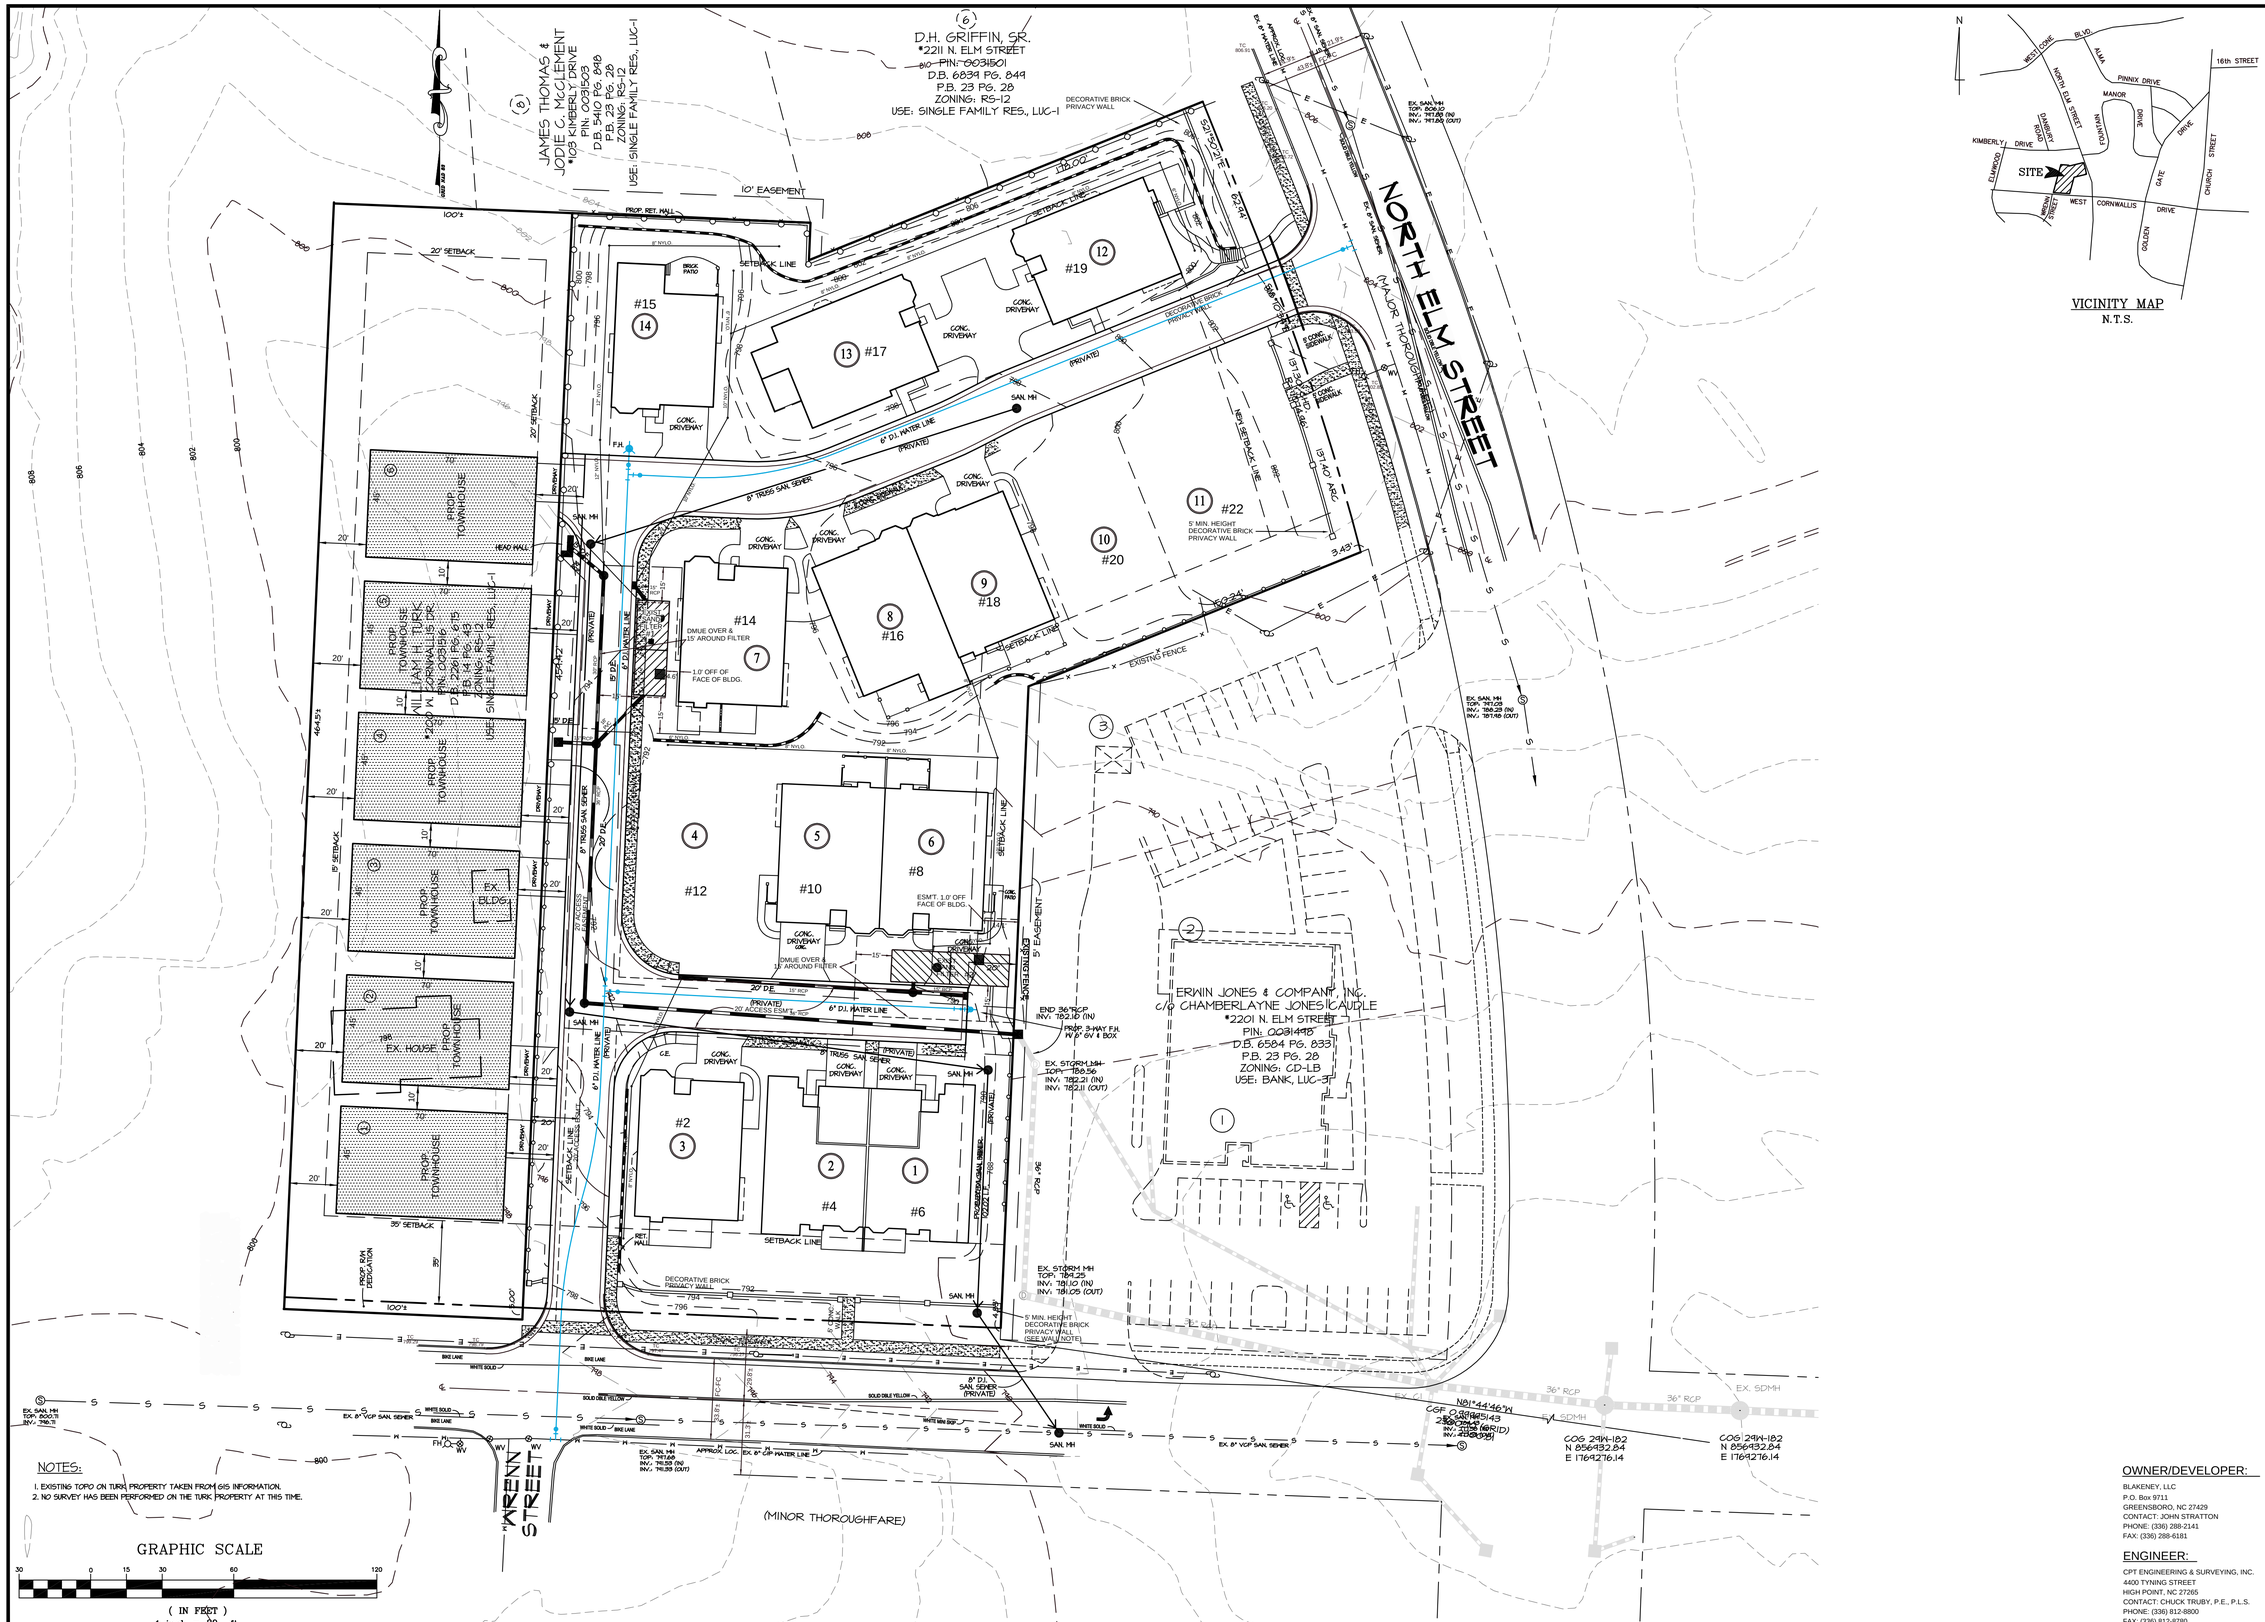

NOTES:

1. EXISTING TOPO ON TURK PROPERTY TAKEN FROM GIS INFORMATION.
2. NO SURVEY HAS BEEN PERFORMED ON THE TURK PROPERTY AT THIS TIME.

GRAPHIC SCALE

30 0 15 30 60 120

(IN FEET)
1 inch = 30 ft.

VICINITY MAP
N.T.S.

REVISIONS

ENGINEERING AND SURVEYING, INC.
LAND DEVELOPMENT CONSULTING
CORPORATE LICENSE NUMBER C-1375
4400 TYNING STREET
HIGH POINT, NORTH CAROLINA 27265
PHONE: (336) 812-8800 ~ FAX: (336) 812-8780

PRELIMINARY

BLAKENEY AT IRVING PARK

OWNER/DEVELOPER:
BLAKENEY, LLC

MOREHEAD TOWNSHIP ~ GUILFORD COUNTY
GREENSBORO ~ NORTH CAROLINA

PRELIMINARY SKETCH PLAN

OWNER/DEVELOPER:
BLAKENEY, LLC
P.O. Box 9711
GREENSBORO, NC 27429
CONTACT: JOHN STRATTON
PHONE: (336) 288-2141
FAX: (336) 288-6181

ENGINEER:
CPT ENGINEERING & SURVEYING, INC.
4400 TYNING STREET
HIGH POINT, NC 27265
CONTACT: CHUCK TRUBY, P.E., P.L.S.
PHONE: (336) 812-8800
FAX: (336) 812-8780

SCALE:	1"=30'
DATE:	08-03-16
PROJECT:	460-05
DRAWN BY:	MV/JJ
SHEET	1